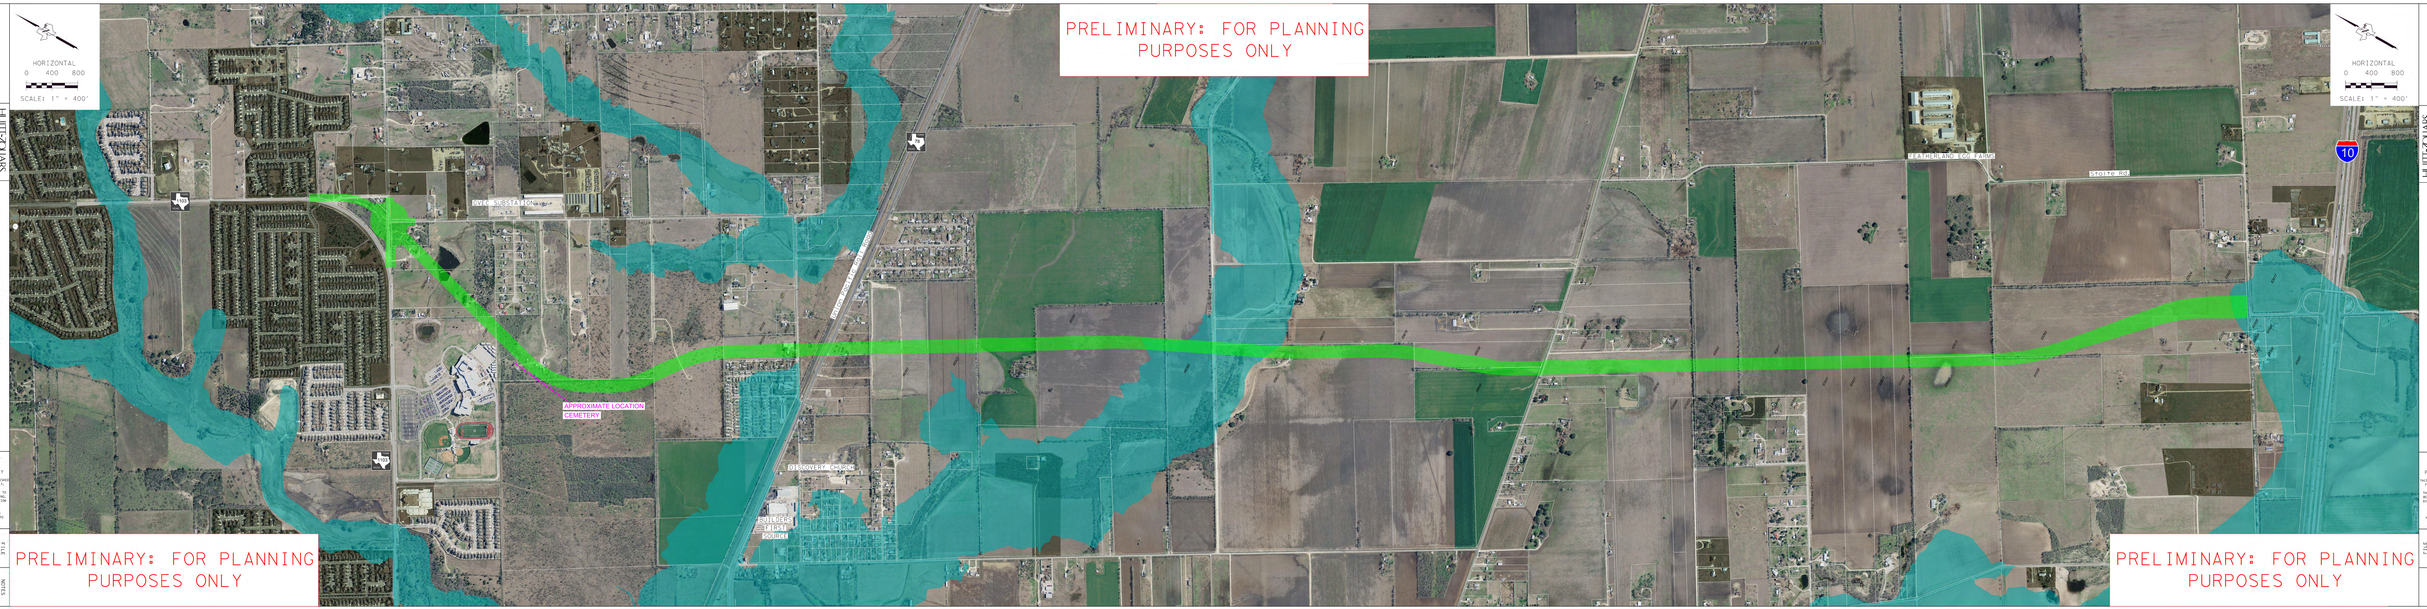

PRELIMINARY: FOR PLANNING PURPOSES ONLY
HORIZONTAL
0 400 800
SCALE: 1" = 400'
ROLL 1 OF 1
CIBOLO PARKWAY
HUITT-ZOLLARS
Public Works, Inc.
PRELIMINARY FOR REVIEW PURPOSES ONLY
THIS DOCUMENT IS PURPOSED FOR INFORMATION ONLY.
THIS DOCUMENT IS NOT TO BE USED FOR PERMITTING, BIDDING OR CONSTRUCTION PURPOSES.
INFORMATION SHOWN HEREON IS SUBJECT TO CHANGE.
FILE
NO.
SCALE
DATE
NOTES
0
1" = 400'
2017
PRELIMINARY: FOR PLANNING PURPOSES ONLY
PRELIMINARY: FOR PLANNING PURPOSES ONLY
PRELIMINARY: FOR PLANNING PURPOSES ONLY
PTC SUBSTATION
APPROXIMATE LOCATION CEMETERY
DISCOVERY CHURCH
BUILDERS REFINERY SOURCE
FEATHERLINE COG FARM
STOLTZ RD
10